

Soil Solutions

Soil Description Report

John McQuestion - Certified Professional Soil Scientist
Tim Monaghan - Certified Professional Soil Scientist
Evan Troutman - Certified Professional Soil Scientist
Ben McQuestion - Registered Professional Soil Scientist

ARCPACS Certification # - 4287
ARCPACS Certification # - 15238
ARCPACS Certification # - 497641
IRSS Certification # - 152

jmcquestion@soilsolutions-inc.com
tmonaghan@soilsolutions-inc.com
etroutman@soilsolutions-inc.com
bmcquestion@soilsolutions-inc.com

PROJECT NUMBER: 15-3DL2-2(26)

DATE: 3-19-26

CLIENT INFORMATION

NAMES: MICHIANA BUILDERS - COLIN ELEY

MAILING ADDRESS: 950 WEST US HIGHWAY #20

CITY: LAGRANGE

STATE: IN

ZIP CODE: 46761

PHONE NUMBER: 260-350-1219

EMAIL: ce@michianabuilders.us

PROPERTY OWNER INFORMATION

NAMES: JUSTIN & JENNY MAUST

MAILING ADDRESS: 52209 FILBERT ROAD

CITY: GRANGER

STATE: IN

ZIP CODE: 46530

PHONE NUMBER: (JENNY) 574-596-6957

EMAIL: jennymaust@gmail.com

PROJECT LOCATION

COUNTY: ST JOSEPH

TOWNSHIP: CLAY

SITE ADDRESS:

HICKORY ROAD

CITY: GRANGER

STATE: IN

ZIP CODE: 46530

LEGAL DESCRIPTION: PART OF SE 1/4 OF SE 1/4 OF SEC 17 T38N R3E

PARCEL NUMBER: 71-04-17-476-012.000-003

ADDITIONAL PARCEL INFORMATION: LOT #2 SCHOENLE HICKORY ROAD MINOR

PROJECT SPECIFICATIONS

SOIL BORING FOR NEW SEPTIC AT A PROPOSED FIVE (5) BEDROOM HOME

Soil Solutions, Inc. – A Soil and Environmental Consulting Company

P.O. Box 229 Valparaiso, IN 46384

219-465-5885

P.O. Box 1091 Granger, IN 46530

574-298-1239

PROJECT #: 15-3DL2-2(26)
JUSTIN & JENNY MAUST
LOT #2 SCHOENLE HICKORY ROAD MINOR
GRANGER, IN 46530

DATE: 3-19-26





SOIL SOLUTIONS

A SOIL AND ENVIRONMENTAL CONSULTING COMPANY



JOHN J. McQUESTION

CERTIFIED PROFESSIONAL SOIL SCIENTIST
ACRPACS NUMBER: 4287

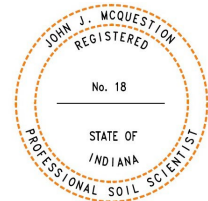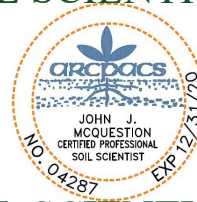



Tim Monaghan

CERTIFIED PROFESSIONAL SOIL SCIENTIST
ACRPACS NUMBER: 15238

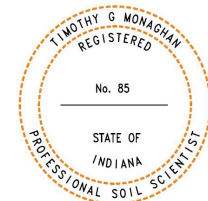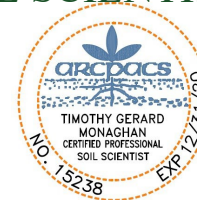


Evan Troutman

CERTIFIED PROFESSIONAL SOIL SCIENTIST
ACRPACS NUMBER: 497541

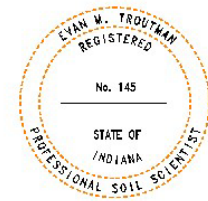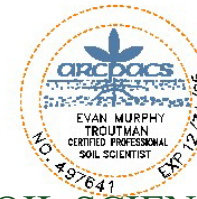

Ben McQuestion

REGISTERED PROFESSIONAL SOIL SCIENTIST
IRSS NUMBER: 152

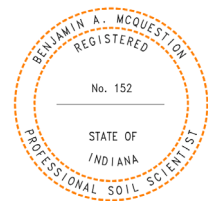

Soil Solutions, Inc. – A Soil and Environmental Consulting Company

P.O. Box 229 Valparaiso, IN 46384 219-465-5885

P.O. Box 1091 Granger, IN 46530 574-298-1239

Soil Solutions

Soil Description Report

John McQuestion - Certified Professional Soil Scientist
Tim Monaghan - Certified Professional Soil Scientist
Evan Troutman - Certified Professional Soil Scientist
Ben McQuestion - Registered Professional Soil Scientist

ARCPACS Certification # - 4287
ARCPACS Certification # - 15238
ARCPACS Certification # - 497641
IRSS Certification # - 152

jmcquestion@soilsolutions-inc.com
tmonaghan@soilsolutions-inc.com
etroutman@soilsolutions-inc.com
bmcquestion@soilsolutions-inc.com

PROJECT NUMBER: 15-3DL2-2(26)

DATE: 3-19-26

SITE CHARACTERISTICS

PURPOSE FOR ASSISTANCE:

☒ RESIDENTIAL

☒ NEW CONSTRUCTION

☐ REPLACEMENT

☐ COMMERCIAL

☐ NEW CONSTRUCTION

☐ REPLACEMENT

WATER SOURCE: ☒ PROPOSED WELL ☐ EXISTING WELL ☐ CITY WATER

WERE PROPERTY LINES SURVEYED AT TIME OF TESTING: ☐ YES ☒ NO

SOIL SCIENTIST OF RECORD: TIM MONAGHAN
PERSONS AT SITE: TIM MONAGHAN
SOIL MAP SHEET NUMBER: WEB SOIL SURVEY
SOIL MAP SHEET UNITS: UfhC - URBAN LAND-COLOMA COMPLEX
SLOPE AND ASPECT: 2-6% (GENERALLY) TOWARDS THE WEST
LANDSCAPE POSITION: UPLAND SWELL - BACKSLOPE
PRESENT LAND USE: VACANT LAND
VEGETATIVE COVER: MIXED GRASSES
PARENT MATERIALS: GLACIAL OUTWASH
SEASONAL WATER TABLE: NONE OBSERVED
TYPE OF WATER TABLE: NONE OBSERVED
DEPTH TO FREE WATER: NONE AT TIME OF BORING
DENSE BASAL TILL: NONE OBSERVED
WETLANDS PRESENT AT SITE: NONE OBSERVED
FLOODING OR PONDING ON SITE: NONE
MEDIUM OR COARSE SANDS: NONE OBSERVED

OTHER LIMITING CONDITIONS: NONE

Soil Solutions, Inc. – A Soil and Environmental Consulting Company

P.O. Box 229 Valparaiso, IN 46384

219-465-5885

P.O. Box 1091 Granger, IN 46530

574-298-1239

Soil Solutions

Soil Description Report

John McQuestion - Certified Professional Soil Scientist
 Tim Monaghan - Certified Professional Soil Scientist
 Evan Troutman - Certified Professional Soil Scientist
 Ben McQuestion - Registered Professional Soil Scientist

ARCPACS Certification # - 4287
 ARCPACS Certification # - 15238
 ARCPACS Certification # - 497641
 IRSS Certification # - 152

jmcquestion@soilsolutions-inc.com
 tmonaghan@soilsolutions-inc.com
 etroutman@soilsolutions-inc.com
 bmcquestion@soilsolutions-inc.com

PROJECT NUMBER: 15-3DL2-2(26)

DATE: 3-19-26

SOIL PROFILE DESCRIPTION

TAXONOMIC CLASSIFICATION: LAMELLIC HAPLUDALF

PARENT MATERIAL: GLACIAL OUTWASH

SEASONAL WATER TABLE: NONE OBSERVED

DENSE BASAL TILL: NONE OBSERVED

SITE ADDRESS / PARCEL ID: LOT #2 SCHOENLE HICKORY ROAD MINOR

SOIL BORING #6

			Munsell Color			Structure				Additional Features			
Depth (in)	Horizon	Texture	Matrix	Mottles*	Q,S,C	Grade	Size	Shape	Consistence	Kind	Color	Co. Frag % (>2mm)	F - Sand %
0-18	Ap	SL	10yr3/1			2	FINE	GR	FRI			2-5%	
18-32	Bt1	SL	10yr4/4			2	MED	SBK	FRI			5-10%	
32-49	Bt2	SCL	7.5yr4/4			2	MED	SBK	FRI			2-5%	
49-70	E/Bt (E)	LS	10yr6/4			1	CO	SBK	V.FRI			10-15%	
	(Bt)	SL	7.5yr4/4			2	CO	SBK	FRI			10-15%	

SOIL BORINGS #6-#7-#8 PERFORMED BY TIM MONAGHAN WITH ANDREW SCHOENLE PRESENT, SOIL WAS DRY.
 AREA OF SOIL BORINGS #6-#7-#8 IS SLOPING 4-6% - EAST AND NORTH

SOIL PROFILE DESCRIPTION CODES

Q - QUANTITY

F - FEW (<2%)
 C - COMMON (2% - 20%)
 M - MANY (>20%)

S - SIZE

F - FINE (<5mm)
 M - MEDIUM (5-15mm)
 C - COMMON (>15mm)

C - CONTRAST

F - FAINT
 D - DISTINCT
 P - PROMIENT

GRADE

1 - WEAK
 2 - MODERATE
 3 - STRONG

KIND

FeMn - IRON & MANGANESE
 CaCO3 - CALCIUM CARBONATE
 C.F. - CLAY FILMS

*ALL COLORS HAVE A HUE OF 10YR UNLESS OTHERWISE INDICATED.

Soil Solutions, Inc. – A Soil and Environmental Consulting Company

P.O. Box 229 Valparaiso, IN 46384
 P.O. Box 1091 Granger, IN 46530

219-465-5885
 574-298-1239

Soil Solutions

Soil Description Report

John McQuestion - Certified Professional Soil Scientist
 Tim Monaghan - Certified Professional Soil Scientist
 Evan Troutman - Certified Professional Soil Scientist
 Ben McQuestion - Registered Professional Soil Scientist

ARCPACS Certification # - 4287
 ARCPACS Certification # - 15238
 ARCPACS Certification # - 497641
 IRSS Certification # - 152

jmcquestion@soilsolutions-inc.com
 tmonaghan@soilsolutions-inc.com
 etroutman@soilsolutions-inc.com
 bmcquestion@soilsolutions-inc.com

PROJECT NUMBER: 15-3DL2-2(26)

DATE: 3-19-26

SOIL PROFILE DESCRIPTION

TAXONOMIC CLASSIFICATION: LAMELLIC HAPLUDALF

PARENT MATERIAL: GLACIAL OUTWASH

SEASONAL WATER TABLE: NONE OBSERVED

DENSE BASAL TILL: NONE OBSERVED

SITE ADDRESS / PARCEL ID: LOT #2 SCHOENLE HICKORY ROAD MINOR

SOIL BORING #7

			Munsell Color			Structure				Additional Features			
Depth (in)	Horizon	Texture	Matrix	Mottles*	Q,S,C	Grade	Size	Shape	Consistence	Kind	Color	Co. Frag % (>2mm)	F - Sand %
0-12	Ap	FSL	10yr3/2			2	FINE	GR	FRI			0-2%	
12-33	Bt	FSL	10yr4/4			2	MED	SBK	FRI			0-2%	
33-55	Bw	LFS	10yr5/4			1	MED	SBK	V.FRI			0-2%	
55-70	E/Bt (E)	LFS	10yr6/4			1	MED	SBK	V.FRI			0-2%	
	(Bt)	FSL	7.5yr4/4			2	MED	SBK	FRI			0-2%	

SOIL BORINGS #6-#7-#8 PERFORMED BY TIM MONAGHAN WITH ANDREW SCHOENLE PRESENT, SOIL WAS DRY.
 AREA OF SOIL BORINGS #6-#7-#8 IS SLOPING 4-6% - EAST AND NORTH

SOIL PROFILE DESCRIPTION CODES

Q - QUANTITY

F - FEW (<2%)
 C - COMMON (2% - 20%)
 M - MANY (>20%)

S - SIZE

F - FINE (<5mm)
 M - MEDIUM (5-15mm)
 C - COMMON (>15mm)

C - CONTRAST

F - FAINT
 D - DISTINCT
 P - PROMIENT

GRADE

1 - WEAK
 2 - MODERATE
 3 - STRONG

KIND

FeMn - IRON & MANGANESE
 CaCO₃ - CALCIUM CARBONATE
 C.F. - CLAY FILMS

*ALL COLORS HAVE A HUE OF 10YR UNLESS OTHERWISE INDICATED.

Soil Solutions, Inc. – A Soil and Environmental Consulting Company

P.O. Box 229 Valparaiso, IN 46384
 P.O. Box 1091 Granger, IN 46530

219-465-5885
 574-298-1239

Soil Solutions

Soil Description Report

John McQuestion - Certified Professional Soil Scientist
 Tim Monaghan - Certified Professional Soil Scientist
 Evan Troutman - Certified Professional Soil Scientist
 Ben McQuestion - Registered Professional Soil Scientist

ARCPACS Certification # - 4287
 ARCPACS Certification # - 15238
 ARCPACS Certification # - 497641
 IRSS Certification # - 152

jmcquestion@soilsolutions-inc.com
 tmonaghan@soilsolutions-inc.com
 etroutman@soilsolutions-inc.com
 bmcquestion@soilsolutions-inc.com

PROJECT NUMBER: 15-3DL2-2(26)

DATE: 3-19-26

SOIL PROFILE DESCRIPTION

TAXONOMIC CLASSIFICATION: TYPIC HAPLUDALFS

PARENT MATERIAL: GLACIAL OUTWASH

SEASONAL WATER TABLE: NONE OBSERVED

DENSE BASAL TILL: NONE OBSERVED

SITE ADDRESS / PARCEL ID: LOT #2 SCHOENLE HICKORY ROAD MINOR

SOIL BORING #8

			Munsell Color			Structure				Additional Features			
Depth (in)	Horizon	Texture	Matrix	Mottles*	Q,S,C	Grade	Size	Shape	Consistence	Kind	Color	Co. Frag % (>2mm)	F - Sand %
0-12	Ap	FSL	10yr3/2			2	FINE	GR	FRI			2-5%	
12-25	Bt1	FSL	10yr5/6			2	MED	SBK	FRI			2-5%	
25-37	Bt2	SL	10yr5/6			2	MED	SBK	FRI			2-5%	
37-44	Bt3	SCL	7.5yr4/4			2	MED	SBK	FRI			2-5%	
44-55	Bw1	SL	10yr4/4			2	CO	SBK	FRI			0-2%	
55-70	Bw2	LS	10yr5/4			1	CO	SBK	V.FRI			0-2%	

SOIL BORINGS #6-#7-#8 PERFORMED BY TIM MONAGHAN WITH ANDREW SCHOENLE PRESENT, SOIL WAS DRY.
 AREA OF SOIL BORINGS #6-#7-#8 IS SLOPING 4-6% - EAST AND NORTH

SOIL PROFILE DESCRIPTION CODES

Q - QUANTITY

F - FEW (<2%)
 C - COMMON (2% - 20%)
 M - MANY (>20%)

S - SIZE

F - FINE (<5mm)
 M - MEDIUM (5-15mm)
 C - COMMON (>15mm)

C - CONTRAST

F - FAINT
 D - DISTINCT
 P - PROMIENT

GRADE

1 - WEAK
 2 - MODERATE
 3 - STRONG

KIND

FeMn - IRON & MANGANESE
 CaCO₃ - CALCIUM CARBONATE
 C.F. - CLAY FILMS

*ALL COLORS HAVE A HUE OF 10YR UNLESS OTHERWISE INDICATED.

Soil Solutions, Inc. – A Soil and Environmental Consulting Company

P.O. Box 229 Valparaiso, IN 46384
 P.O. Box 1091 Granger, IN 46530

219-465-5885
 574-298-1239

Soil Solutions

Soil Description Report

John McQuestion - Certified Professional Soil Scientist
 Tim Monaghan - Certified Professional Soil Scientist
 Evan Troutman - Certified Professional Soil Scientist
 Ben McQuestion - Registered Professional Soil Scientist

ARCPACS Certification # - 4287
 ARCPACS Certification # - 15238
 ARCPACS Certification # - 497641
 IRSS Certification # - 152

jmcquestion@soilsolutions-inc.com
 tmonaghan@soilsolutions-inc.com
 etroutman@soilsolutions-inc.com
 bmcquestion@soilsolutions-inc.com

PROJECT NUMBER: 15-3DL2-2(26)

DATE: 3-19-26

SOIL PROFILE DESCRIPTION

TAXONOMIC CLASSIFICATION: TYPIC UDIPSAMMENT

PARENT MATERIAL: GLACIAL OUTWASH

SEASONAL WATER TABLE: NONE OBSERVED

DENSE BASAL TILL: NONE OBSERVED

SITE ADDRESS / PARCEL ID: LOT #2 SCHOENLE HICKORY ROAD MINOR

SOIL BORING #9

			Munsell Color			Structure				Additional Features			
Depth (in)	Horizon	Texture	Matrix	Mottles*	Q,S,C	Grade	Size	Shape	Consistence	Kind	Color	Co. Frag % (>2mm)	F - Sand %
0-6	A	SL	10yr 2/1			2	FINE	GR	FRI			0-2%	
6-27	Bt	SL	10yr 5/6			2	MED	SBK	FRI			0-2%	
27-41	Bw1	LFS	10yr 6/4			1	MED	SBK	V FRI			0-2%	
41-55	Bw2	LS	10yr 5/4			1	MED	SBK	V FRI			0-2%	
55-70	Bt	SL	10yr 4/4			2	MED	SBK	FRI			0-2%	

SOIL PROFILE DESCRIPTION CODES

Q - QUANTITY

F - FEW (<2%)
 C - COMMON (2% - 20%)
 M - MANY (>20%)

S - SIZE

F - FINE (<5mm)
 M - MEDIUM (5-15mm)
 C - COMMON (>15mm)

C - CONTRAST

F - FAINT
 D - DISTINCT
 P - PROMIENT

GRADE

1 - WEAK
 2 - MODERATE
 3 - STRONG

KIND

FeMn - IRON & MANGANESE
 CaCO3 - CALCIUM CARBONATE
 C.F. - CLAY FILMS

*ALL COLORS HAVE A HUE OF 10YR UNLESS OTHERWISE INDICATED.

Soil Solutions, Inc. – A Soil and Environmental Consulting Company

P.O. Box 229 Valparaiso, IN 46384
 P.O. Box 1091 Granger, IN 46530

219-465-5885
 574-298-1239

Soil Solutions

Soil Description Report

John McQuestion - Certified Professional Soil Scientist
 Tim Monaghan - Certified Professional Soil Scientist
 Evan Troutman - Certified Professional Soil Scientist
 Ben McQuestion - Registered Professional Soil Scientist

ARCPACS Certification # - 4287
 ARCPACS Certification # - 15238
 ARCPACS Certification # - 497641
 IRSS Certification # - 152

jmcquestion@soilsolutions-inc.com
 tmonaghan@soilsolutions-inc.com
 etroutman@soilsolutions-inc.com
 bmcquestion@soilsolutions-inc.com

PROJECT NUMBER: 15-3DL2-2(26)

DATE: 3-19-26

SOIL PROFILE DESCRIPTION

TAXONOMIC CLASSIFICATION: LAMELLIC UDIPSAMMENT

PARENT MATERIAL: GLACIAL OUTWASH

SEASONAL WATER TABLE: NONE OBSERVED

DENSE BASAL TILL: NONE OBSERVED

SITE ADDRESS / PARCEL ID: LOT #2 SCHOENLE HICKORY ROAD MINOR

SOIL BORING #10

			Munsell Color			Structure				Additional Features			
Depth (in)	Horizon	Texture	Matrix	Mottles*	Q,S,C	Grade	Size	Shape	Consistence	Kind	Color	Co. Frag % (>2mm)	F - Sand %
0-6	A	FSL	10yr 3/1			2	FINE	GR	FRI			0-2%	
6-29	Bt	FSL	10yr 5/6			2	MED	SBK	FRI			0-2%	
29-41	Bw	LS	10yr 5/4			1	MED	SBK	V FRI			0-2%	
41-55	Bt	SL	10yr 4/4			2	MED	SBK	FRI			0-2%	
55-70	E/Bt (E)	LFS	10yr 6/4			1	MED	SBK	V FRI			0-2%	
	(Bt)	FSL	7.5yr 4/4			2	MED	SBK	FRI			0-2%	

SOIL PROFILE DESCRIPTION CODES

Q - QUANTITY

F - FEW (<2%)
 C - COMMON (2% - 20%)
 M - MANY (>20%)

S - SIZE

F - FINE (<5mm)
 M - MEDIUM (5-15mm)
 C - COMMON (>15mm)

C - CONTRAST

F - FAINT
 D - DISTINCT
 P - PROMIENT

GRADE

1 - WEAK
 2 - MODERATE
 3 - STRONG

KIND

FeMn - IRON & MANGANESE
 CaCO3 - CALCIUM CARBONATE
 C.F. - CLAY FILMS

*ALL COLORS HAVE A HUE OF 10YR UNLESS OTHERWISE INDICATED.

Soil Solutions, Inc. – A Soil and Environmental Consulting Company

P.O. Box 229 Valparaiso, IN 46384
 P.O. Box 1091 Granger, IN 46530

219-465-5885
 574-298-1239

Soil Solutions

Soil Description Report

John McQuestion - Certified Professional Soil Scientist
 Tim Monaghan - Certified Professional Soil Scientist
 Evan Troutman - Certified Professional Soil Scientist
 Ben McQuestion - Registered Professional Soil Scientist

ARCPACS Certification # - 4287
 ARCPACS Certification # - 15238
 ARCPACS Certification # - 497641
 IRSS Certification # - 152

jmcquestion@soilsolutions-inc.com
 tmonaghan@soilsolutions-inc.com
 etroutman@soilsolutions-inc.com
 bmcquestion@soilsolutions-inc.com

PROJECT NUMBER: 15-3DL2-2(26)

DATE: 3-19-26

SOIL PROFILE DESCRIPTION

TAXONOMIC CLASSIFICATION: LAMELLIC UDIPSAMMENT

PARENT MATERIAL: GLACIAL OUTWASH

SEASONAL WATER TABLE: NONE OBSERVED

DENSE BASAL TILL: NONE OBSERVED

SITE ADDRESS / PARCEL ID: LOT #2 SCHOENLE HICKORY ROAD MINOR

SOIL BORING #11

			Munsell Color			Structure				Additional Features			
Depth (in)	Horizon	Texture	Matrix	Mottles*	Q,S,C	Grade	Size	Shape	Consistence	Kind	Color	Co. Frag % (>2mm)	F - Sand %
0-4	A	FSL	10yr 3/1			2	FINE	GR	FRI			0-2%	
4-27	Bt	FSL	10yr 5/6			2	MED	SBK	FRI			0-2%	
27-51	Bw	LFS	10yr 5/4			1	MED	SBK	V FRI			0-2%	
51-70	E/Bt (E)	LS	10yr 6/4			1	MED	SBK	V FRI			0-2%	
	(Bt)	SL	7.5yr 4/4			2	MED	SBK	FRI			0-2%	

SOIL PROFILE DESCRIPTION CODES

Q - QUANTITY

F - FEW (<2%)
 C - COMMON (2% - 20%)
 M - MANY (>20%)

S - SIZE

F - FINE (<5mm)
 M - MEDIUM (5-15mm)
 C - COMMON (>15mm)

C - CONTRAST

F - FAINT
 D - DISTINCT
 P - PROMIENT

GRADE

1 - WEAK
 2 - MODERATE
 3 - STRONG

KIND

FeMn - IRON & MANGANESE
 CaCO₃ - CALCIUM CARBONATE
 C.F. - CLAY FILMS

*ALL COLORS HAVE A HUE OF 10YR UNLESS OTHERWISE INDICATED.

Soil Solutions, Inc. – A Soil and Environmental Consulting Company

P.O. Box 229 Valparaiso, IN 46384
 P.O. Box 1091 Granger, IN 46530

219-465-5885
 574-298-1239

Soil Solutions

Soil Description Report

John McQuestion - Certified Professional Soil Scientist
 Tim Monaghan - Certified Professional Soil Scientist
 Evan Troutman - Certified Professional Soil Scientist
 Ben McQuestion - Registered Professional Soil Scientist

ARCPACS Certification # - 4287
 ARCPACS Certification # - 15238
 ARCPACS Certification # - 497641
 IRSS Certification # - 152

jmcquestion@soilsolutions-inc.com
 tmonaghan@soilsolutions-inc.com
 etroutman@soilsolutions-inc.com
 bmcquestion@soilsolutions-inc.com

PROJECT NUMBER: 15-3DL2-2(26)

DATE: 3-19-26

SOIL PROFILE DESCRIPTION

TAXONOMIC CLASSIFICATION: LAMELLIC UDIPSAMMENT

PARENT MATERIAL: GLACIAL OUTWASH

SEASONAL WATER TABLE: NONE OBSERVED

DENSE BASAL TILL: NONE OBSERVED

SITE ADDRESS / PARCEL ID: LOT #2 SCHOENLE HICKORY ROAD MINOR

SOIL BORING #12

			Munsell Color			Structure				Additional Features			
Depth (in)	Horizon	Texture	Matrix	Mottles*	Q,S,C	Grade	Size	Shape	Consistence	Kind	Color	Co. Frag % (>2mm)	F - Sand %
0-8	A	FSL	10yr 3/1			2	FINE	GR	FRI			0-2%	
8-31	Bt	FSL	10yr 5/6			2	MED	SBK	FRI			0-2%	
31-44	Bw	LS	10yr 5/4			1	MED	SBK	V FRI			0-2%	
44-56	Bt	SL	10yr 4/4			2	MED	SBK	FRI			0-2%	
56-70	E/Bt (E)	LFS	10yr 6/4			1	MED	SBK	V FRI			0-2%	
	(Bt)	FSL	7.5yr 4/4			2	MED	SBK	FRI			0-2%	

SOIL PROFILE DESCRIPTION CODES

Q - QUANTITY

F - FEW (<2%)
 C - COMMON (2% - 20%)
 M - MANY (>20%)

S - SIZE

F - FINE (<5mm)
 M - MEDIUM (5-15mm)
 C - COMMON (>15mm)

C - CONTRAST

F - FAINT
 D - DISTINCT
 P - PROMIENT

GRADE

1 - WEAK
 2 - MODERATE
 3 - STRONG

KIND

FeMn - IRON & MANGANESE
 CaCO₃ - CALCIUM CARBONATE
 C.F. - CLAY FILMS

*ALL COLORS HAVE A HUE OF 10YR UNLESS OTHERWISE INDICATED.

Soil Solutions, Inc. – A Soil and Environmental Consulting Company

P.O. Box 229 Valparaiso, IN 46384
 P.O. Box 1091 Granger, IN 46530

219-465-5885
 574-298-1239

Soil Solutions

Soil Description Report

John McQuestion - Certified Professional Soil Scientist
 Tim Monaghan - Certified Professional Soil Scientist
 Evan Troutman - Certified Professional Soil Scientist
 Ben McQuestion - Registered Professional Soil Scientist

ARCPACS Certification # - 4287
 ARCPACS Certification # - 15238
 ARCPACS Certification # - 497641
 IRSS Certification # - 152

jmcquestion@soilsolutions-inc.com
 tmonaghan@soilsolutions-inc.com
 etroutman@soilsolutions-inc.com
 bmcquestion@soilsolutions-inc.com

PROJECT NUMBER: 15-3DL2-2(26)

DATE: 3-19-26

SOIL PROFILE DESCRIPTION

TAXONOMIC CLASSIFICATION: LAMELLIC UDIPSAMMENT

PARENT MATERIAL: GLACIAL OUTWASH

SEASONAL WATER TABLE: NONE OBSERVED

DENSE BASAL TILL: NONE OBSERVED

SITE ADDRESS / PARCEL ID: LOT #2 SCHOENLE HICKORY ROAD MINOR

SOIL BORING #13

			Munsell Color			Structure				Additional Features			
Depth (in)	Horizon	Texture	Matrix	Mottles*	Q,S,C	Grade	Size	Shape	Consistence	Kind	Color	Co. Frag % (>2mm)	F - Sand %
0-8	A	FSL	10yr 3/1			2	FINE	GR	FRI			0-2%	
8-29	Bt	FSL	10yr 5/6			2	MED	SBK	FRI			0-2%	
29-51	Bw	LFS	10yr 5/4			1	MED	SBK	V FRI			0-2%	
51-70	E/Bt (E)	LFS	10yr 6/4			1	MED	SBK	V FRI			0-2%	
	(Bt)	FSL	10yr 4/4			2	MED	SBK	FRI			0-2%	

SOIL PROFILE DESCRIPTION CODES

Q - QUANTITY

F - FEW (<2%)
 C - COMMON (2% - 20%)
 M - MANY (>20%)

S - SIZE

F - FINE (<5mm)
 M - MEDIUM (5-15mm)
 C - COMMON (>15mm)

C - CONTRAST

F - FAINT
 D - DISTINCT
 P - PROMIENT

GRADE

1 - WEAK
 2 - MODERATE
 3 - STRONG

KIND

FeMn - IRON & MANGANESE
 CaCO3 - CALCIUM CARBONATE
 C.F. - CLAY FILMS

*ALL COLORS HAVE A HUE OF 10YR UNLESS OTHERWISE INDICATED.

Soil Solutions, Inc. – A Soil and Environmental Consulting Company

P.O. Box 229 Valparaiso, IN 46384
 P.O. Box 1091 Granger, IN 46530

219-465-5885
 574-298-1239

Soil Solutions

Soil Description Report

John McQuestion - Certified Professional Soil Scientist
 Tim Monaghan - Certified Professional Soil Scientist
 Evan Troutman - Certified Professional Soil Scientist
 Ben McQuestion - Registered Professional Soil Scientist

ARCPACS Certification # - 4287
 ARCPACS Certification # - 15238
 ARCPACS Certification # - 497641
 IRSS Certification # - 152

jmcquestion@soilsolutions-inc.com
 tmonaghan@soilsolutions-inc.com
 etroutman@soilsolutions-inc.com
 bmcquestion@soilsolutions-inc.com

PROJECT NUMBER: 15-3DL2-2(26)

DATE: 3-19-26

SOIL PROFILE DESCRIPTION

TAXONOMIC CLASSIFICATION: LAMELLIC UDIPSAMMENT

PARENT MATERIAL: GLACIAL OUTWASH

SEASONAL WATER TABLE: NONE OBSERVED

DENSE BASAL TILL: NONE OBSERVED

SITE ADDRESS / PARCEL ID: LOT #2 SCHOENLE HICKORY ROAD MINOR

SOIL BORING #14

			Munsell Color			Structure				Additional Features			
Depth (in)	Horizon	Texture	Matrix	Mottles*	Q,S,C	Grade	Size	Shape	Consistence	Kind	Color	Co. Frag % (>2mm)	F - Sand %
0-6	A	FSL	10yr 3/1			2	FINE	GR	FRI			0-2%	
6-29	Bt	FSL	10yr 5/6			2	MED	SBK	FRI			0-2%	
29-51	Bw1	LS	10yr 5/6			1	MED	SBK	V FRI			0-2%	
51-70	Bw2	LS	10yr 6/4			1	MED	SBK	V FRI			0-2%	

SOIL PROFILE DESCRIPTION CODES

Q - QUANTITY

F - FEW (<2%)
 C - COMMON (2% - 20%)
 M - MANY (>20%)

S - SIZE

F - FINE (<5mm)
 M - MEDIUM (5-15mm)
 C - COMMON (>15mm)

C - CONTRAST

F - FAINT
 D - DISTINCT
 P - PROMIENT

GRADE

1 - WEAK
 2 - MODERATE
 3 - STRONG

KIND

FeMn - IRON & MANGANESE
 CaCO3 - CALCIUM CARBONATE
 C.F. - CLAY FILMS

*ALL COLORS HAVE A HUE OF 10YR UNLESS OTHERWISE INDICATED.



Soil Solutions, Inc. – A Soil and Environmental Consulting Company

P.O. Box 229 Valparaiso, IN 46384
 P.O. Box 1091 Granger, IN 46530

219-465-5885
 574-298-1239



Soil Solutions, Inc. P O Box 229 Valparaiso, IN 46384	
Scale: 1" = 80'	Project # 15-3DL2-2(25)
Date: 3-19-26	Drawn By: TGM
St Joe_Soil Boring_Lot 2 Schoenle Hickory Road Minor_Granger.dwg	

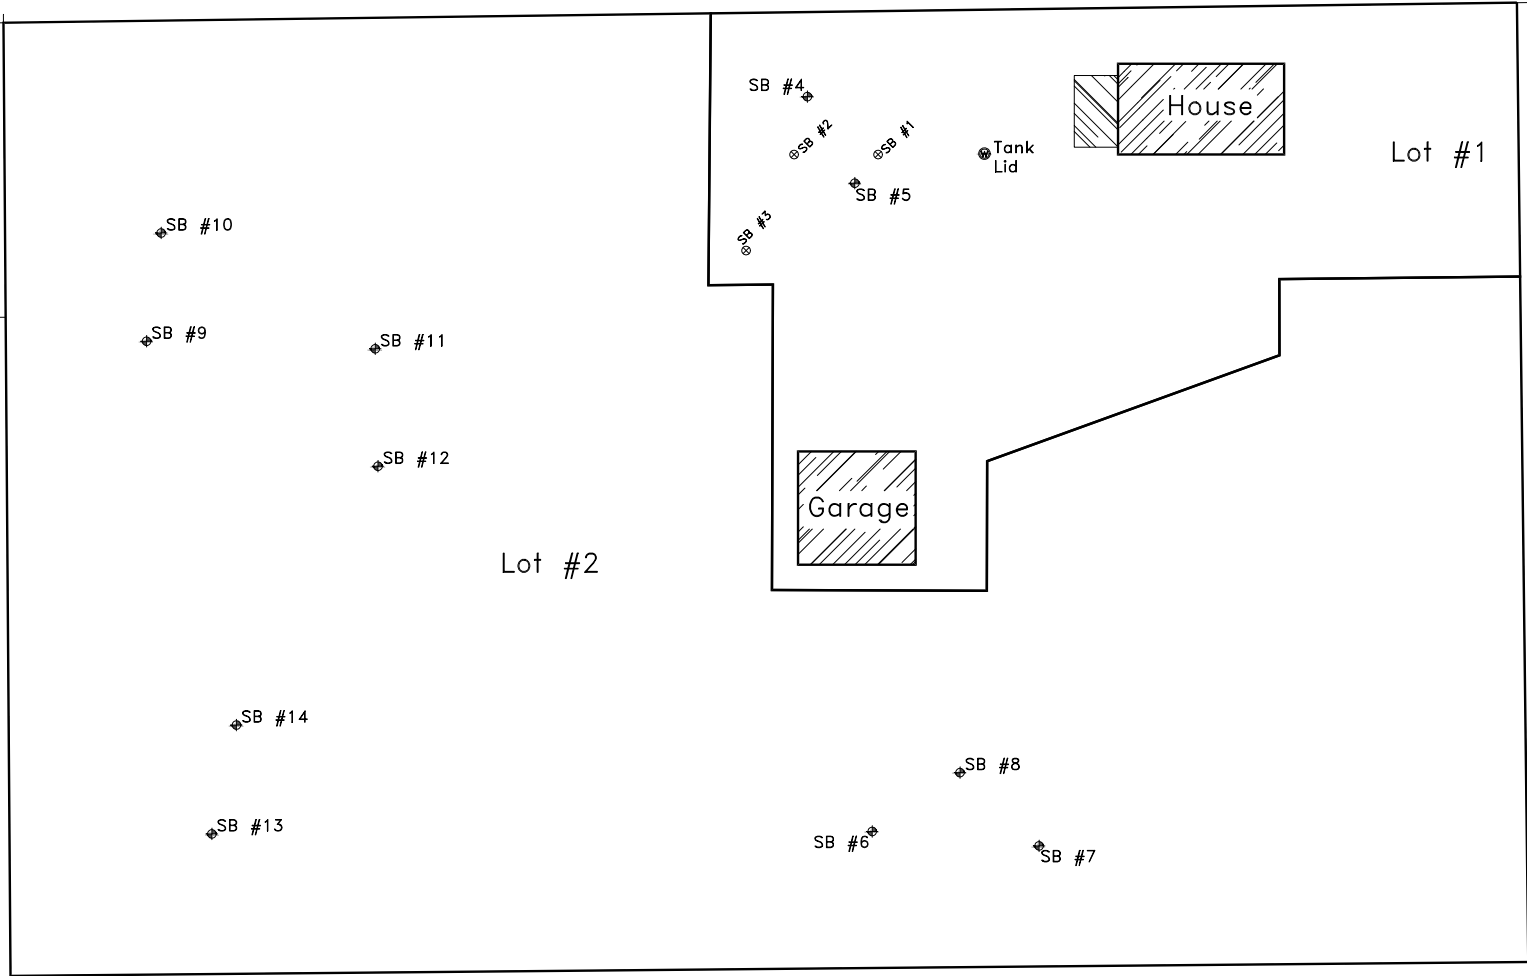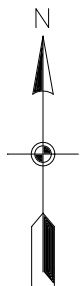



St. Joseph County Department of Health

"To promote health and wellness with compassion and integrity through partnerships, education, protection, and advocacy for all who reside in and visit St. Joseph County."

Water Supply Well Permit Application

WELL INFORMATION

Residential use: ☒ Non-residential/non-public: ☐ Public use: ☐

Potable: ☒ Non-potable: ☐ Abandonment only (No Fee): ☐

If non-potable well (check one): Monitoring: ☐ Irrigation: ☐ Specify other: ☐

Geothermal closed loop: ☐ Geothermal open loop: ☐ Number of bore holes:

Proposed Well Diameter: 2" ☐ 4" ☐ 8" ☐ 12" ☐ Other: Proposed Depth:

Existing well will be abandoned: Yes (No fee required): ☐ No (Fee required): ☐ No existing well: ☒

Drilling Company: (Must be identified prior to permit being issued)

SITE INFORMATION

Street Address: HICKORY ROAD City: GRANGER Zip: 46530

Subdivision (if no address available): SCHOENLE HICKORY ROAD MINOR Phase: Lot # 2

Parcel ID: PART OF 71-04-17-476-012.000-003

Directions: NORTH ON HICKORY ROAD FROM BRICK ROAD TO SITE.

OWNER INFORMATION

Name: JUSTIN & JENNY MAUST

Address: 52209 FILBERT ROAD City: GRANGER State: IN Zip: 46530

Telephone #: 574-596-6957 E-Mail: jennymaust@gmail.com

APPLICANT INFORMATION

Company Name: MICHIANA BUILDERS Same as Owner? ☒

Company Representative's Name: COLIN ELEY

Address: 950 WEST US HIGHWAY #20 City: LAGRANGE Zip: 46761

Telephone #: 260-350-1219 Fax: E-Mail: ce@michianabuilders.us

Permit notification to: Owner: ☒ Applicant: ☒ Driller: ☐ /Notification via: Phone: Fax: Mail: E-Mail ☒

CERTIFICATION

I hereby certify that I have the authority to and do hereby grant permission and consent for authorized representatives of the Department of Health (DOH) to enter the property listed above during normal business hours and without any other permission to perform all necessary and reasonable activities to ensure compliance with all applicable laws and rules pertaining to this permit.

I hereby certify that the information above is true to the best of my knowledge. I am aware that any misrepresentation, falsification, and/or changes in information without consulting the DOH are grounds for denial or revocation of the permit and penalties as prescribed in County Code 52.

Signature of Applicant: Tom Maust Date: 3-19-26

Please send all electronic correspondence for the Environmental Health Unit to envirohd@sjcindiana.com



St. Joseph County Department of Health

"To promote health and wellness with compassion and integrity through partnerships, education, protection, and advocacy for all who reside in and visit St. Joseph County."

SEPTIC SYSTEM PERMIT APPLICATION

Type of Permit:

Check one: Residential: ☒ Commercial: ☐

Check one: New Construction: ☒ Replacement: ☐ Repair (specify type):

Property Owner:

Name: **JUSTIN & JENNY MAUST**

Address: **52209 FILBERT ROAD** City: **GRANGER** State: **IN** Zip: **46530**

Telephone #: **574-596-6957** Work #: Fax #:

Applicant Information (Write same if same as property owner):

Name of Applicant: **SAME**

Address: City: State: Zip:

Telephone #: Work #: Fax #:

Contact Information:

Send specifications to: **JENNY MAUST - email - jennymaust@gmail.com** Fax #:

Send permit to: Telephone #: Fax #:

Site Information:

Street address: **HICKORY ROAD** City: **GRANGER**, State: **IN** Zip: **46530**

Subdivision: **SCHOENLE HICKORY ROAD MINOR** Phase: Lot # **2**

Detailed directions: **NORTH ON HICKORY ROAD FROM BRICK ROAD TO SITE.**

Soil borings are attached (check one): yes ☒ no ☐ Soil borings must be attached to process this application.

What is the reason for this permit application? Check all that apply. New construction: ☒ System failure: ☐ Remodeling: ☐

Component failure (tank, d-box etc.): ☐ Failed property transfer inspection: ☐ Order of abatement: ☐ Land acquisition: ☐

Pool installation: ☐ Landscaping changes: ☐ Other (specify):

Dwelling Information: If there are any changes to this information, a revised application must be submitted.

Number of bedrooms: **FIVE (5)** Is there a jetted bath tub $\geq$ 125 gal? Yes ☐ No ☒

Type of water supply: Well: ☒ Municipal: ☐ Is the existing Well to be used? Yes ☐ No ☒ *

*(If no, a Well Application must be submitted with this application).

Is the property within the 100 Year Floodplain? Yes ☐ No ☐ Don't know ☒

Certifications: I hereby certify that I am the property owner or the authorized representative of the property owner and that the above statements are true and accurate. I certify that I have the authority to and hereby grant permission and consent for the authorized representatives of the Department of Health to enter the property without prior notice to conduct inspections and collect soil and water data as necessary to assure compliance with all applicable laws and rules pertaining to the installation and function of the septic system. Failure to provide true and accurate information or to allow the Department of Health access will result in the immediate suspension of any permit and any work being conducted pursuant to this application. I understand that I am obligated to identify underground utilities (call "811") or other underground obstructions.

Please send all electronic correspondence to envirohd@sjcindiana.com

For Department of Health Use Only:

Application #:

Transaction # / Date:

Signature of Applicant

3-19-26

Date